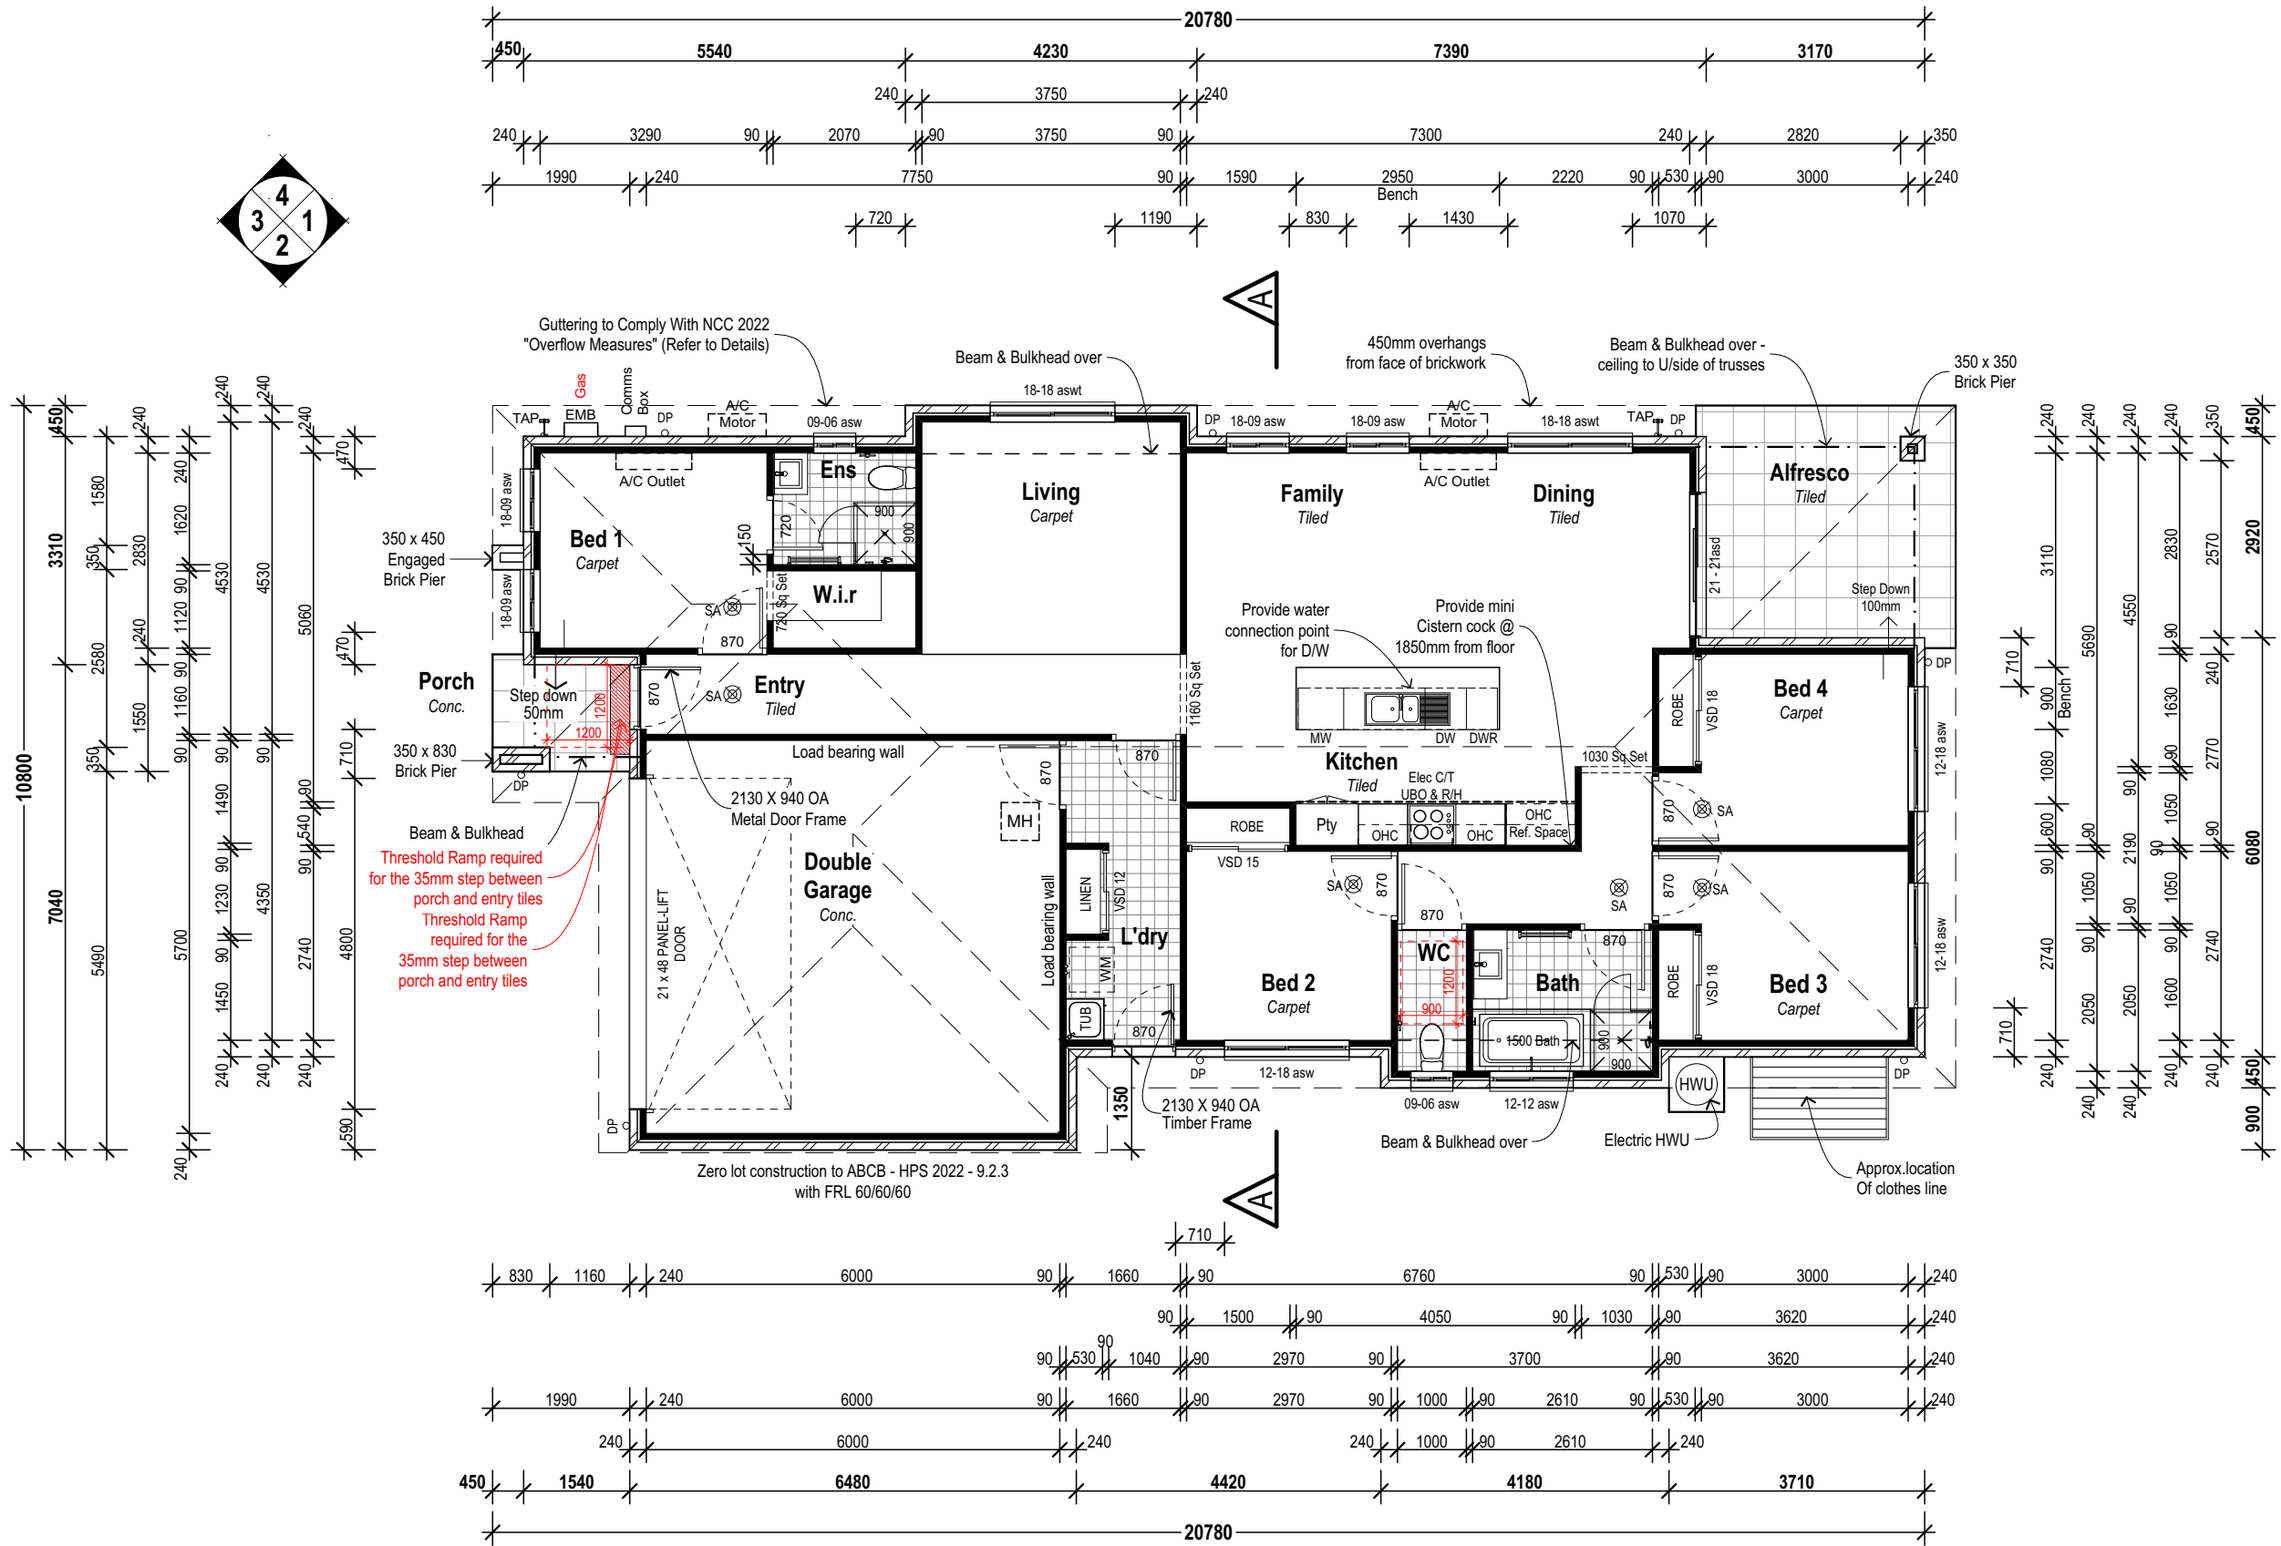
Guttering to Comply With NCC 2022
"Overflow Measures" (Refer to Details)
Beam & Bulkhead over
450mm overhangs
from face of brickwork
Beam & Bulkhead over -
ceiling to U/side of trusses
350 x 350
Brick Pier
Gas
Comms
Box
TAP
EMB
DP
A/C
Motor
09-06 asw
18-18 aswt
18-09 asw
A/C Outlet
Ens
Living
Carpet
Family
Tiled
Dining
Tiled
Alfresco
Tiled
Bed 1
Carpet
W.i.r
720 Sq Set
350 x 450
Engaged
Brick Pier
Provide water
connection point
for D/W
Provide mini
Cistern cock @
1850mm from floor
Step Down
100mm
Porch
Conc.
Step down
50mm
Entry
Tiled
1160 Sq Set
Kitchen
Tiled
MW
DW
DWR
Elec C/T
UBO & R/H
ROBE
Pty
OHC
Ref. Space
1030 Sq Set
Bed 4
Carpet
VSD 18
350 x 830
Brick Pier
Load bearing wall
2130 X 940 OA
Metal Door Frame
Beam & Bulkhead
Threshold Ramp required
for the 35mm step between
porch and entry tiles
Threshold Ramp
required for the
35mm step between
porch and entry tiles
Double
Garage
Conc.
21 x 48 PANEL-LIFT
DOOR
MH
LINEN
VSD 12
L'dry
WM
TUB
Load bearing wall
VSD 15
Bed 2
Carpet
WC
Bath
1500 Bath
Bed 3
Carpet
HWU
2130 X 940 OA
Timber Frame
Beam & Bulkhead over
Electric HWU
Approx.location
Of clothes line
Zero lot construction to ABCB - HPS 2022 - 9.2.3
with FRL 60/60/60
20780
10800
7040
3310
5490
5700
4800
2740
4350
5060
4530
1350
590
2920
6080
900
450
Bench
1540
6480
4420
4180
3710