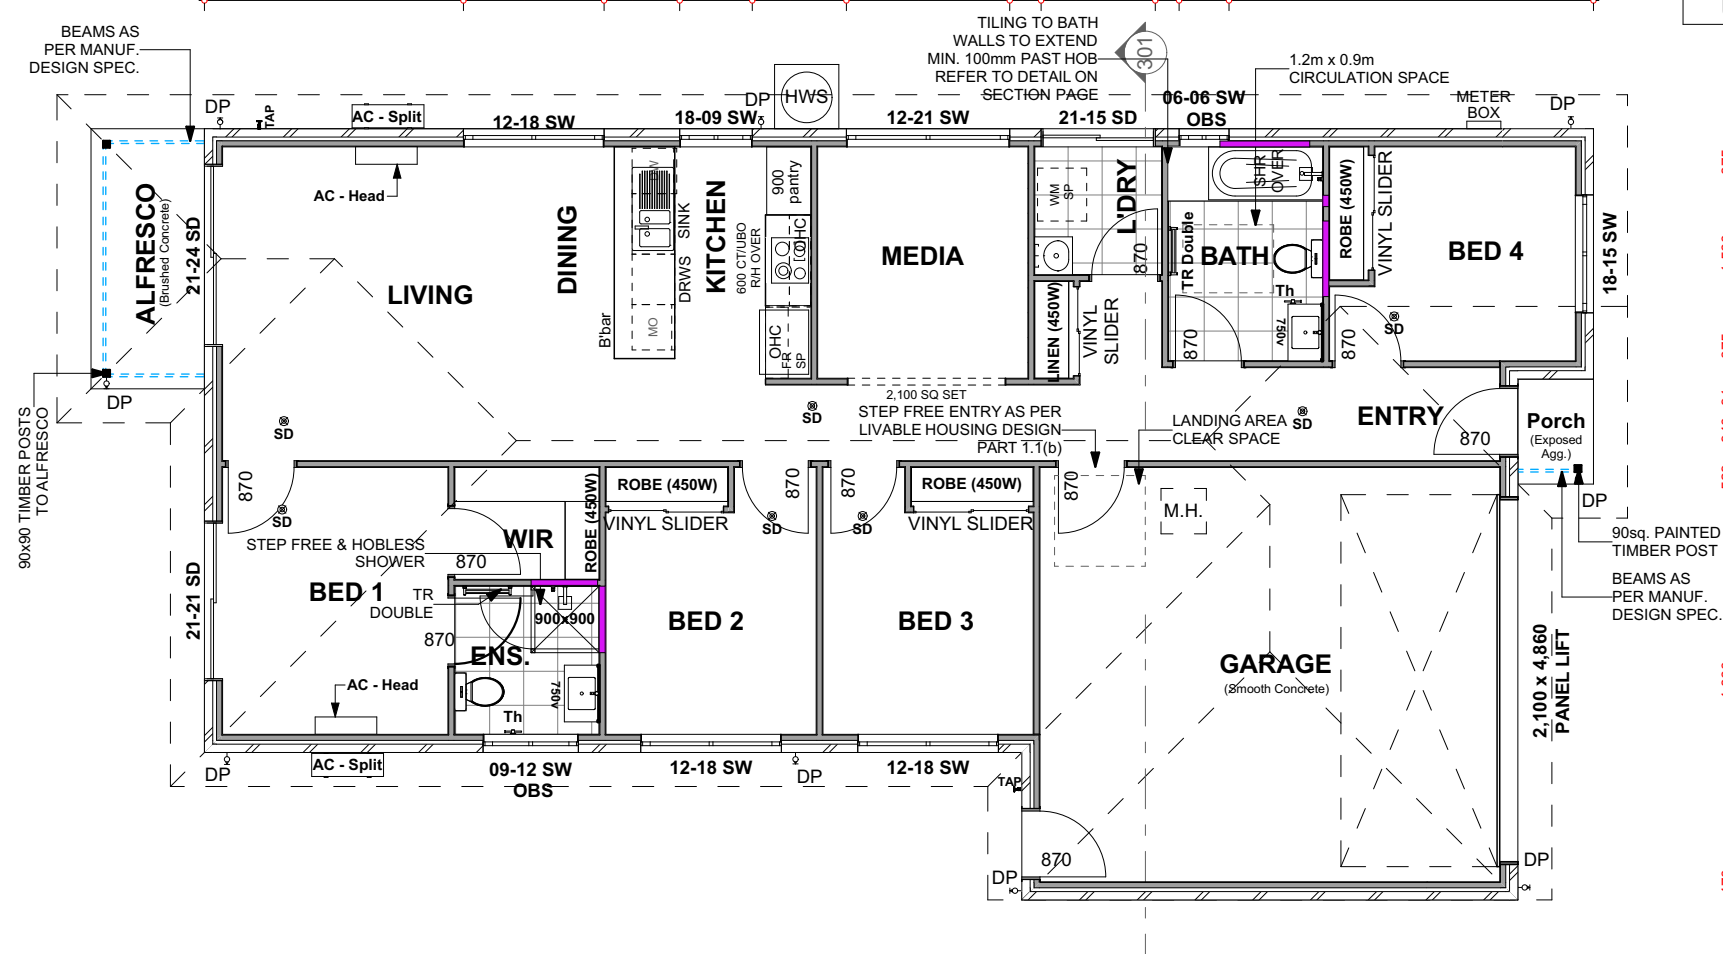
BEAMS AS PER MANUF. DESIGN SPEC.
TILING TO BATH WALLS TO EXTEND MIN. 100mm PAST HOB REFER TO DETAIL ON SECTION PAGE
301
1.2m x 0.9m CIRCULATION SPACE
METER BOX
DP
TAP
AC - Split
12-18 SW
18-09 SW
HWS
12-21 SW
21-15 SD
06-06 SW OBS
ALFRESCO
(Brushed Concrete)
21-24 SD
AC - Head
LIVING
DINING
B'bar
MO
DRWS
SINK
KITCHEN
600 CT/UBO R/H OVER
900 pantry
HC
OHC
FR
SP
MEDIA
WM
SP
LAUNDRY
870
LINEN (450W)
VINYL SLIDER
STR OVER
TR Double
BATH
Th
750V
ROBE (450W)
VINYL SLIDER
BED 4
18-15 SW
2,100 SQ SET
STEP FREE ENTRY AS PER LIVABLE HOUSING DESIGN PART 1.1(b)
LANDING AREA CLEAR SPACE
ENTRY
Porch
(Exposed Agg.)
90x90 TIMBER POSTS TO ALFRESCO
SD
870
STEP FREE & HOBLESS SHOWER
WIR
ROBE (450W)
VINYL SLIDER
BED 1
TR DOUBLE
900x900
ENS.
BED 2
BED 3
ROBE (450W)
VINYL SLIDER
M.H.
GARAGE
(Smooth Concrete)
2,100 x 4,860 PANEL LIFT
90sq. PAINTED TIMBER POST
BEAMS AS PER MANUF. DESIGN SPEC.
21-21 SD
09-12 SW OBS
12-18 SW
12-18 SW