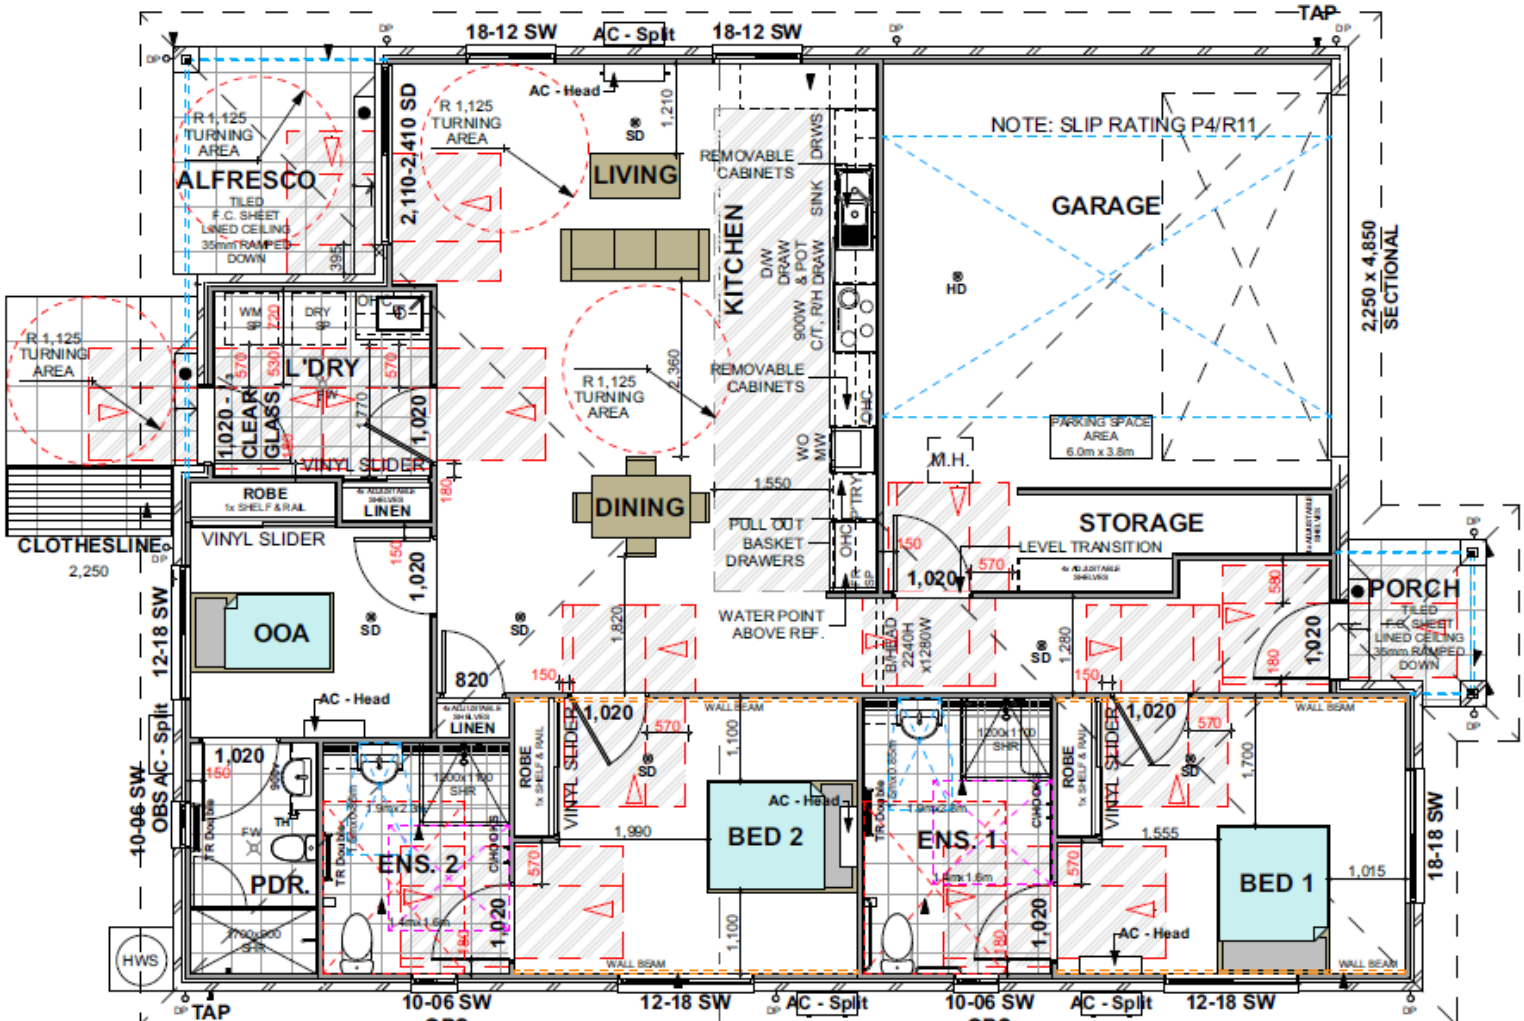
TAP
18-12 SW
AC - Split
18-12 SW
AC - Head
R 1,125 TURNING AREA
ALFRESCO
TILED
F.C. SHEET
LINED CEILING
35mm RAMPED DOWN
2,110-2,410 SD
R 1,125 TURNING AREA
LIVING
REMOVABLE CABINETS
DRWS
SINK
KITCHEN
D/W
DRAW & POT DRAW
900W C/T, R/H DRAW
REMOVABLE CABINETS
WO MW
OHC
NOTE: SLIP RATING P4/R11
GARAGE
HD
2,250 x 4,850 SECTIONAL
PARKING SPACE AREA 6.0m x 3.8m
M.H.
R 1,125 TURNING AREA
WM SP
DRY SP
L'DRY
FW
1,020 - CLEAR GLASS
1,020
VINYL SLIDER
R 1,125 TURNING AREA
DINING
1,550
PULL OUT BASKET DRAWERS
WATER POINT ABOVE REF.
STORAGE
LEVEL TRANSITION
ROBE
1x SHELF & RAIL
LINEN
VINYL SLIDER
CLOTHESLINE
2,250
OOA
12-18 SW
820
LINEN
AC - Head
1,020
PORCH
TILED
F.C. SHEET
LINED CEILING
35mm RAMPED DOWN
10-06 SW
OBS AC - Split
1,020
PDR.
TR Door Side
ENS. 2
CHROME
ROBE
VINYL SLIDER
WALL BEAM
BED 2
AC - Head
ENS. 1
BED 1
1,015
18-18 SW
HWS
TAP
10-06 SW
OBS
12-18 SW
AC - Split
10-06 SW
OBS
AC - Split
12-18 SW