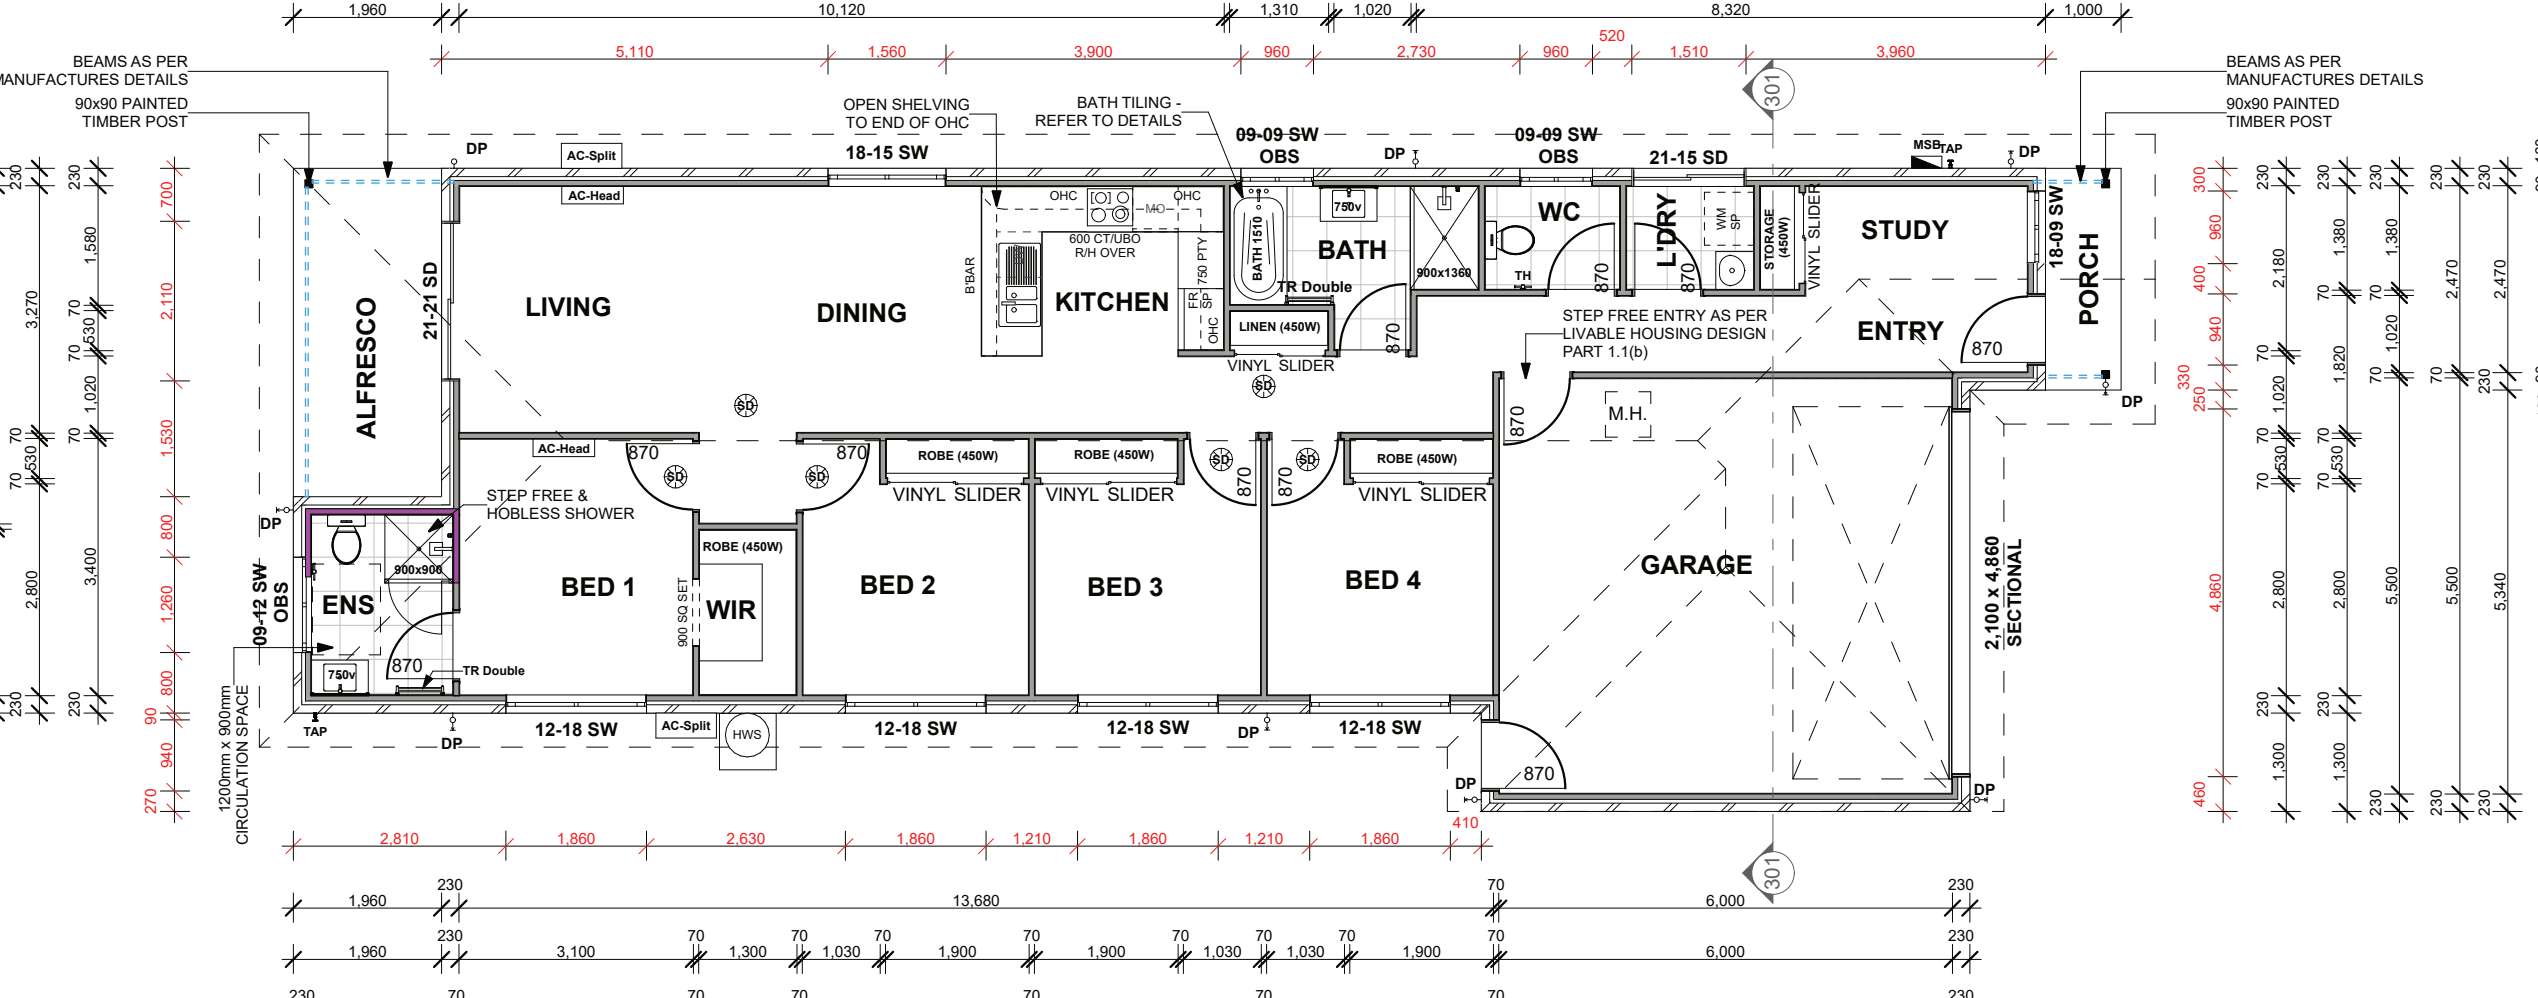
BEAMS AS PER MANUFACTURES DETAILS
90x90 PAINTED TIMBER POST
OPEN SHELVING TO END OF OHC
BATH TILING - REFER TO DETAILS
09-09 SW OBS
18-15 SW
21-15 SD
18-09 SW
21-21 SD
09-12 SW OBS
ALFRESCO
LIVING
DINING
KITCHEN
BATH
WC
L'DRY
STUDY
ENTRY
PORCH
GARAGE
M.H.
BED 1
BED 2
BED 3
BED 4
ENS
WIR
900 SQ SET
ROBE (450W)
LINEN (450W)
VINYL SLIDER
TR Double
STEP FREE & HOBLESS SHOWER
STEP FREE ENTRY AS PER LIVABLE HOUSING DESIGN PART 1.1(b)
600 CT/UBO R/H OVER
B'BAR
OHC
MO
FR SP
750 PTY
BATH 1510
900x1360
STORAGE (450W)
WM SP
TH
MSB
TAP
DP
AC-Split
AC-Head
HWS
SD
750v
900x900
870
1200mm x 900mm CIRCULATION SPACE
2,100 x 4,860 SECTIONAL
12-18 SW
301