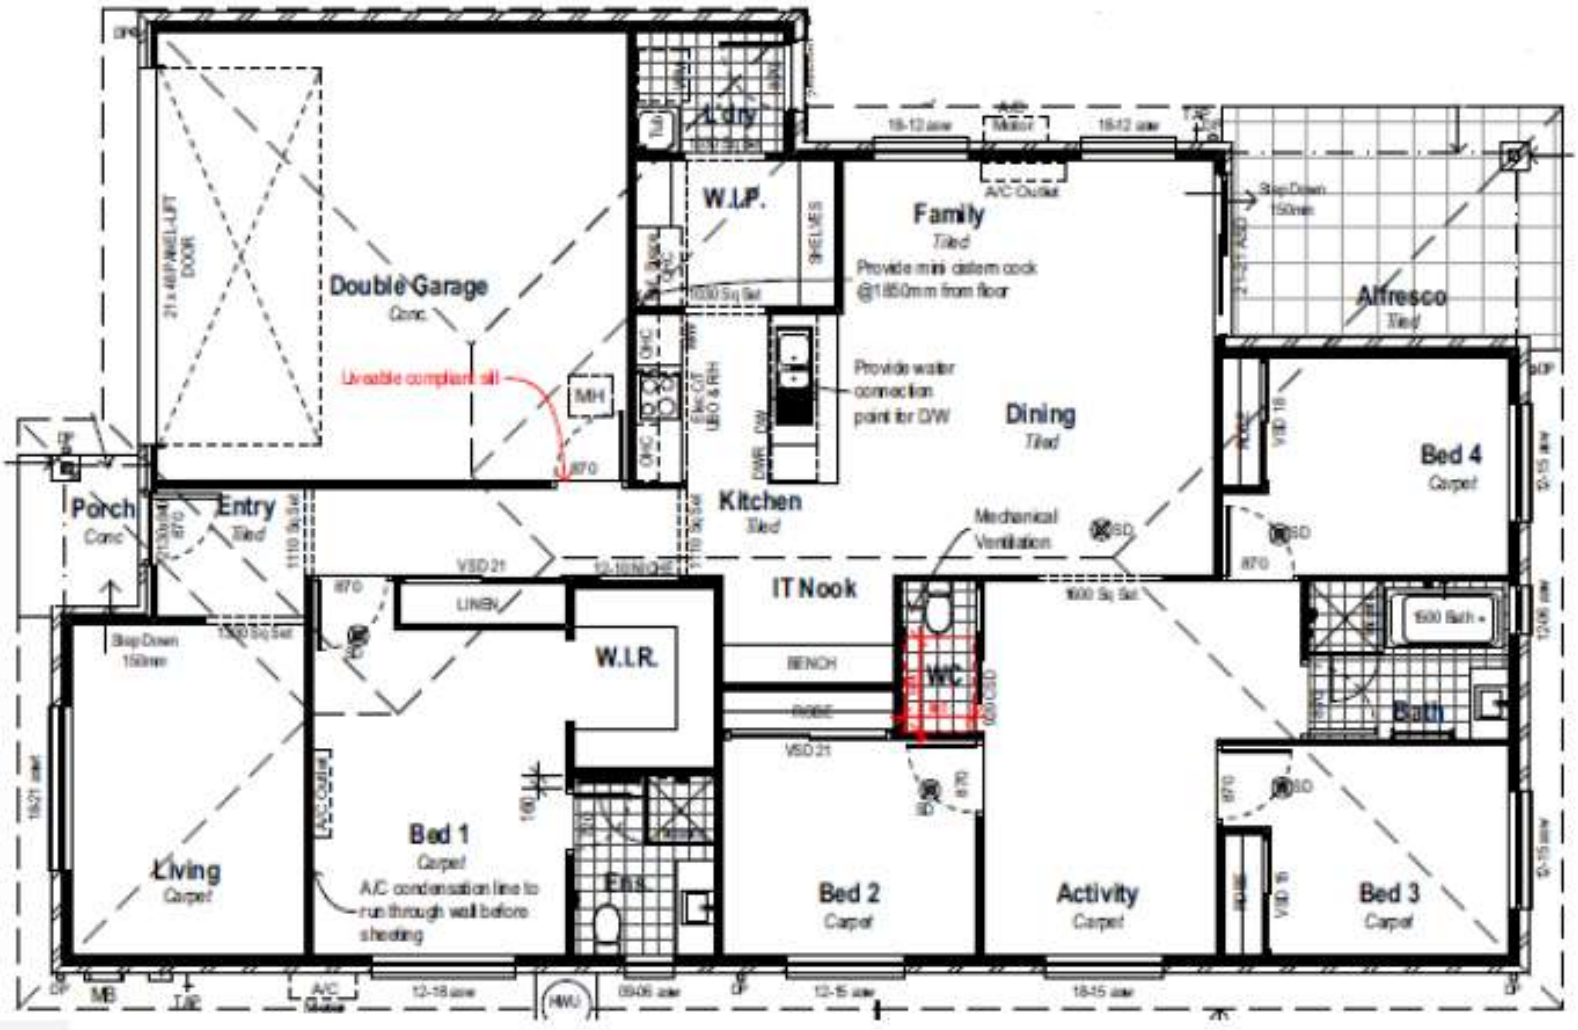
Double Garage
Conc.
21 x 4810 PANEL LIFT DOOR
Unusable compliant sill
MH
870
Porch
Conc
Entry
Tiled
Step Down 150mm
Living
Carpet
Bed 1
Carpet
A/C condensation line to run through wall before sheeting
LINEN
W.I.R.
VSD 21
Ens
Laundry
Tub
W.I.P.
SHELVES
Kitchen
Tiled
Family
Tiled
Provide mini cistern cock @1850mm from floor
Provide water connection point for D/W
Dining
Tiled
A/C Outlet
Motor
Step Down 150mm
Alfresco
Tiled
Mechanical Ventilation
IT Nook
BENCH
WIC
Bed 2
Carpet
Activity
Carpet
Bed 4
Carpet
Bath
Bed 3
Carpet
MB
HWU